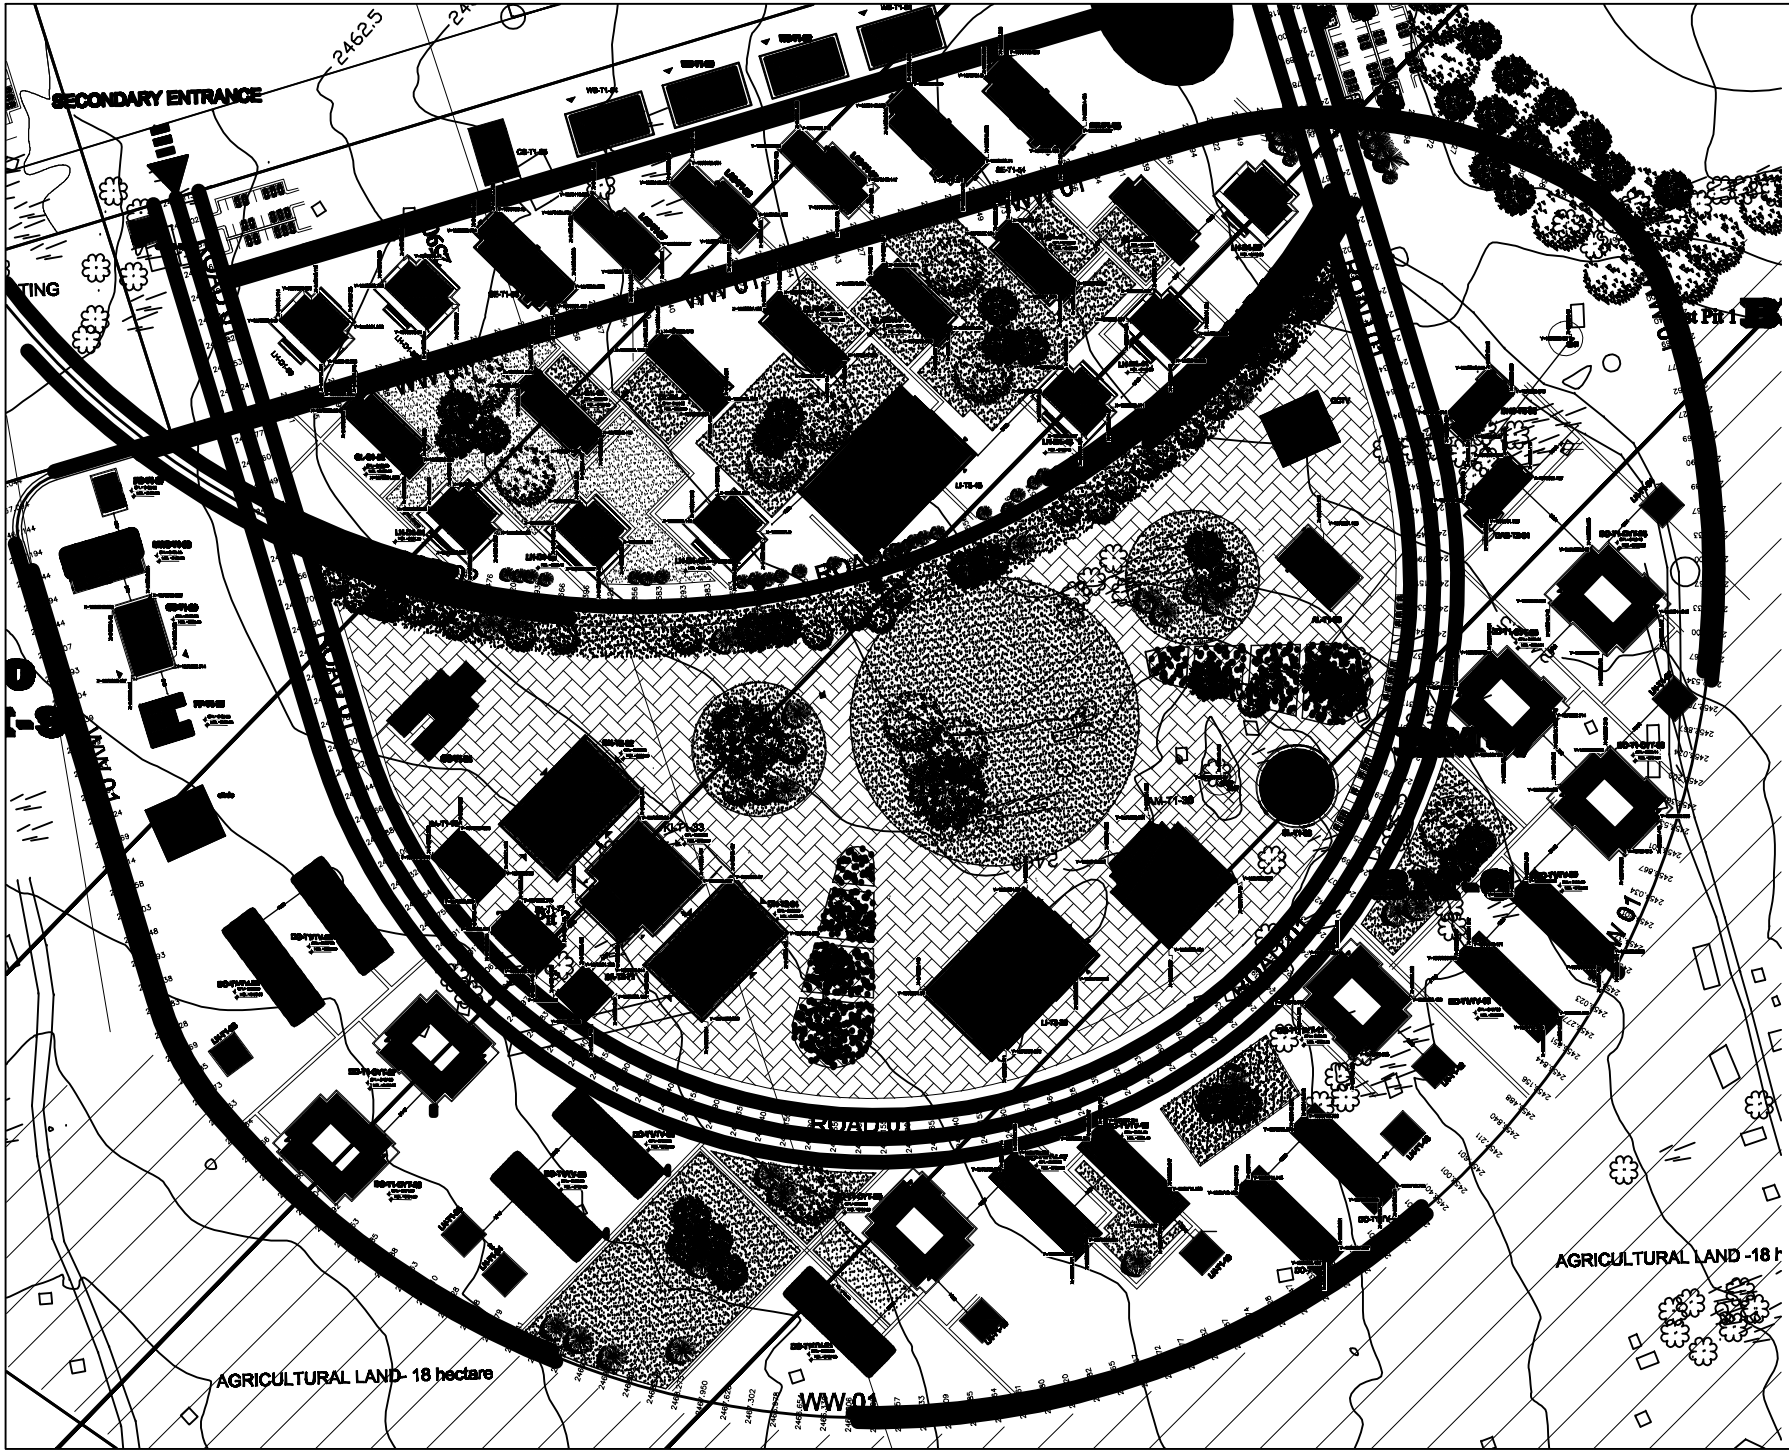

N

LEGEND OF 1ST PHASE

1.Common Facilities-
- LI-T3-35
- DNS-T2-02
- DAS-T2-01
- LH-D1-59
- LH-D1-60
- SL-T1-38
- AL-T1-68

2.Central Facilities-
- DN-T1-67
- KI-T1-68

3.Teaching Facilities
- LAB-T1-29,30,31
- SE-H1-26,27,28

4.Student Dormitories
- DO-CYT-T1-44,46,47,50
- DO-T1/TV-44,42,48,49,53,55

5.Laundry
- LN-T1-43,45,54

REVISION	DATE	SIGN

SCHEMATIC, PRELIMINARY & FINAL DESIGNED BY:

GIRITTA CONSULT PLC.

CLIENT: [illegible]

PROJECT: ADIGRAT UNIVERSITY-[illegible]

LOCATION: ADIGRAT

EARTHQUAKE ZONE: 4

CLIMATE: TEMPERATE

TITLE: MASTERPLAN

Date of Issue: [illegible]	Consultant: GIRITTA CONSULT PLC.	Drawing: [illegible]	Category: MP
Date of Rev: [illegible]	Scale: 1:1000	Height: [illegible]	Index: A

Drawing No: AD-MP-2-03/03